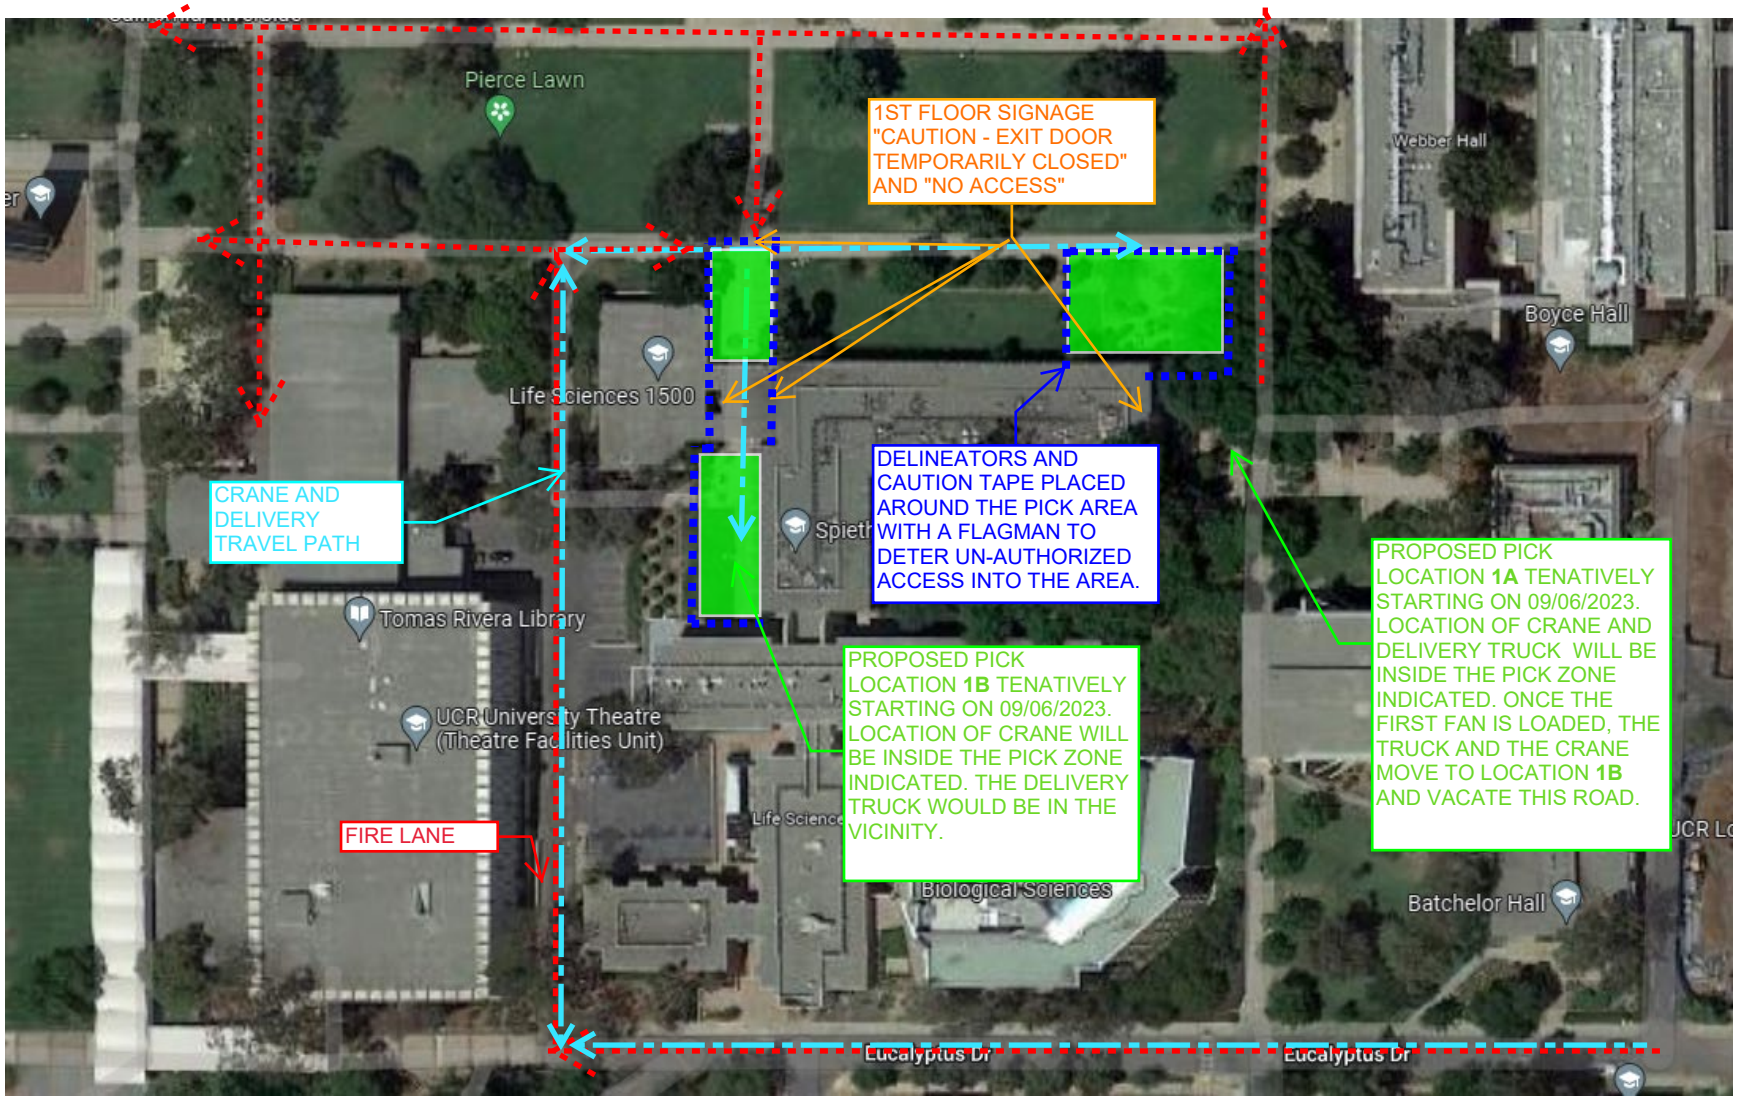950599 Spieth Hall Roof Project - Crane Location for HVAC Equipment Pick